PROPOSED ANGOLA NECK SANITARY SEWER DISTRICT

EXHIBIT "B"

AREA IS CROSSHATCHED

JUNE 25, 2007
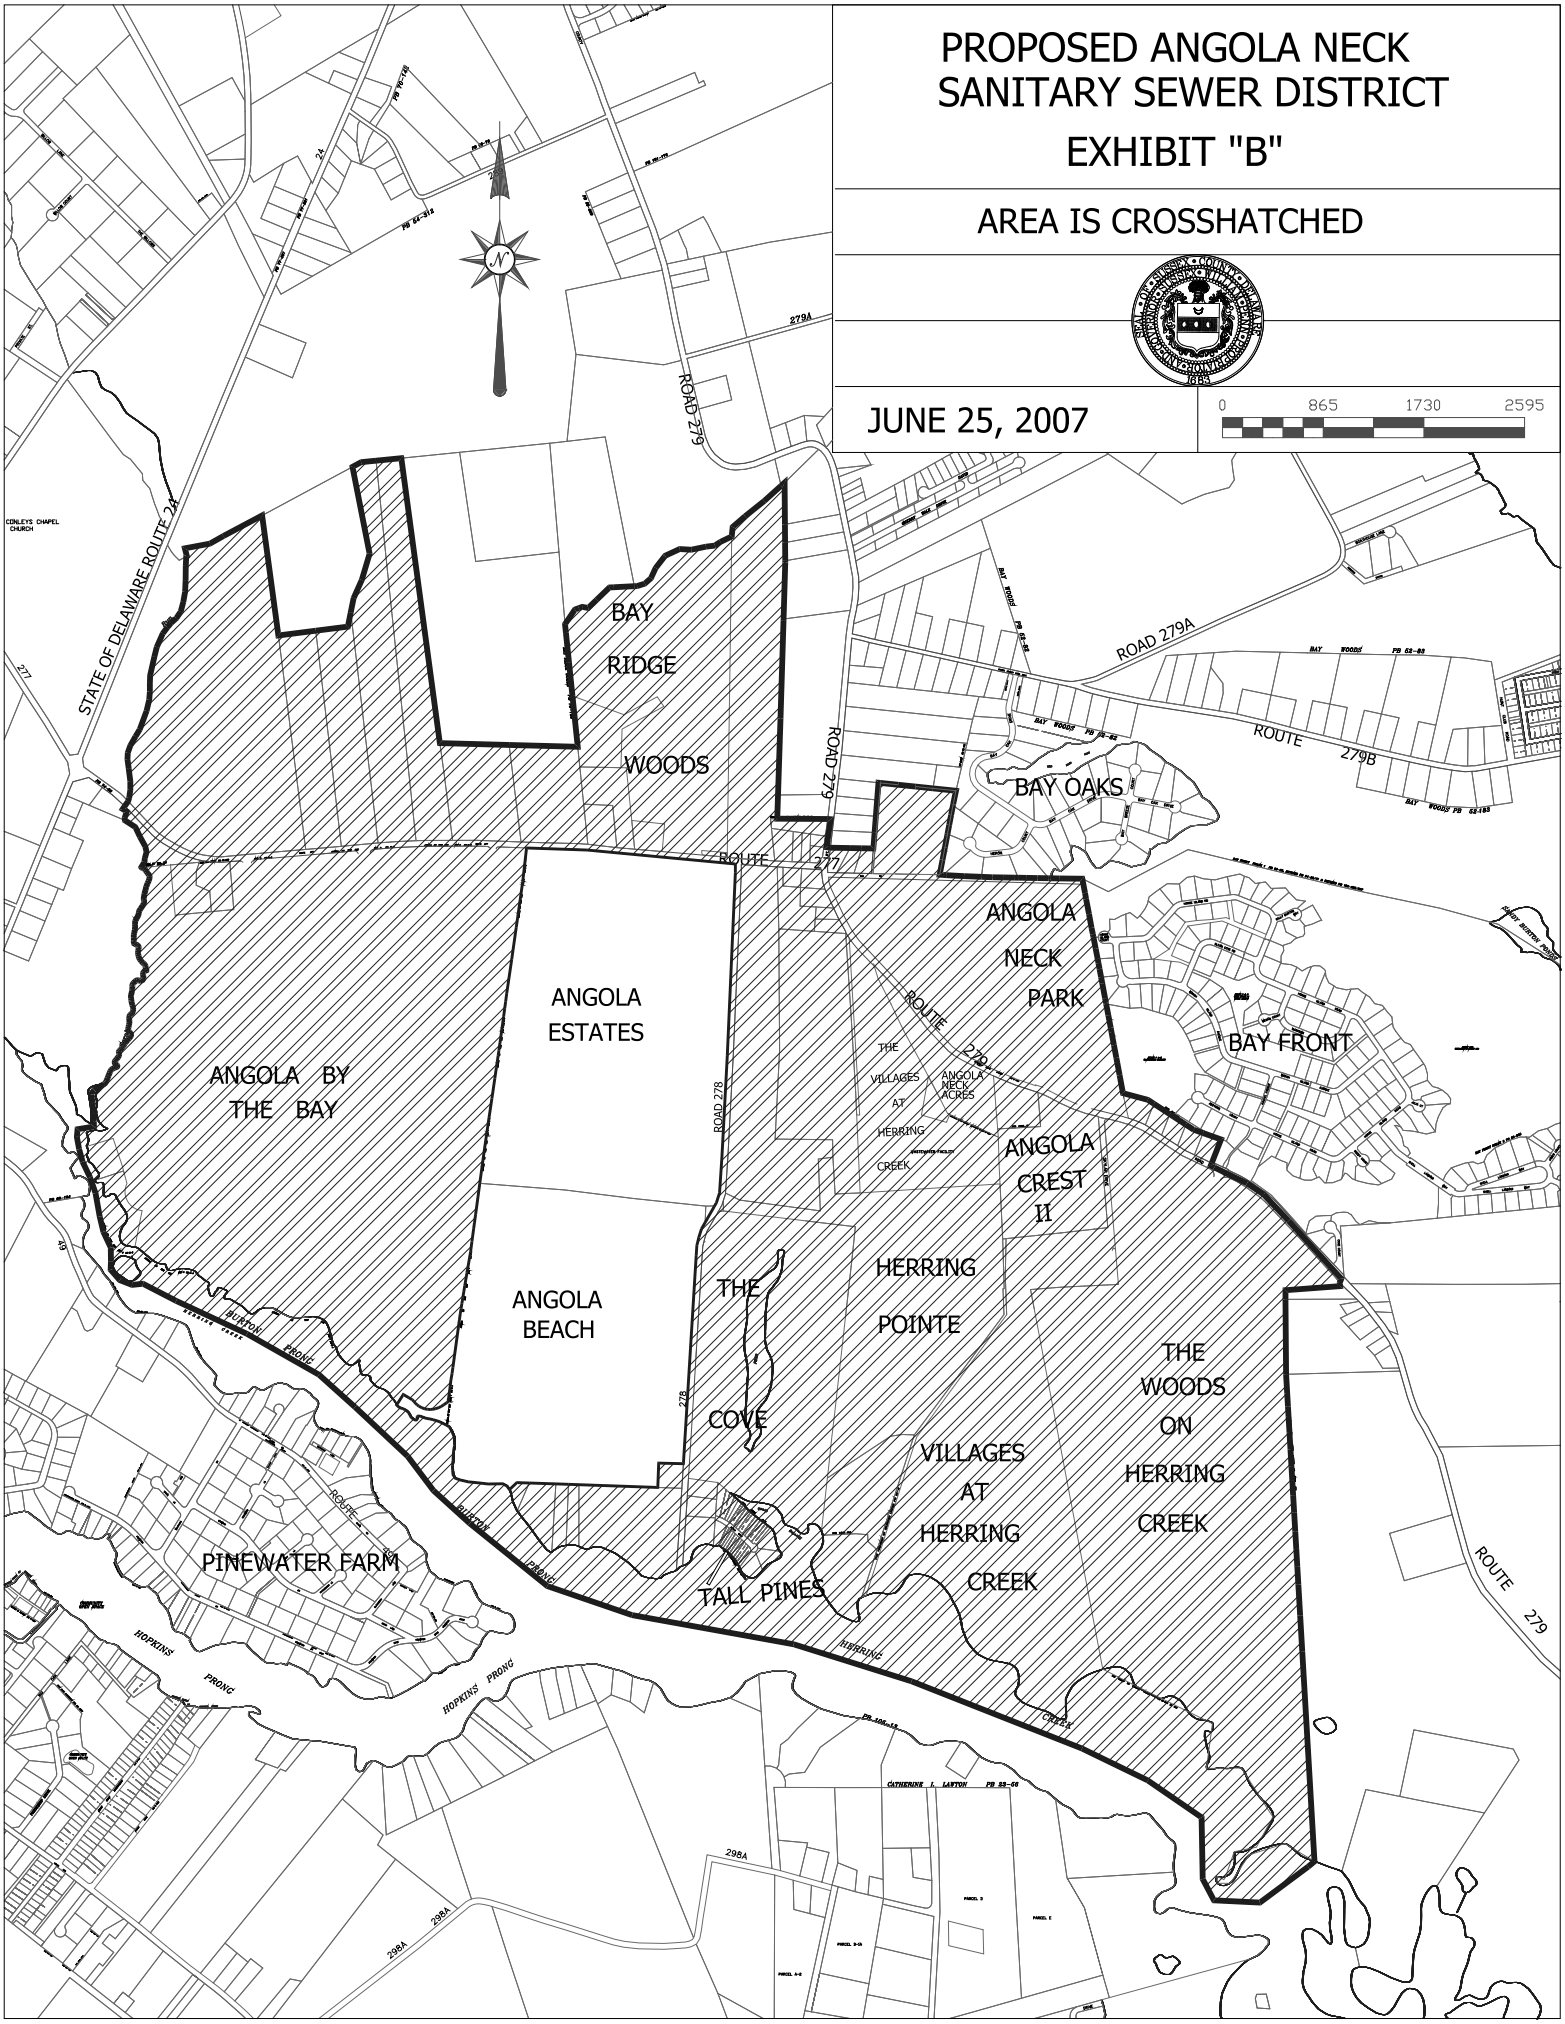
0 865 1730 2595