


**TYPICAL DIRECTIONAL SIGN**
NOT TO SCALE
DIR #

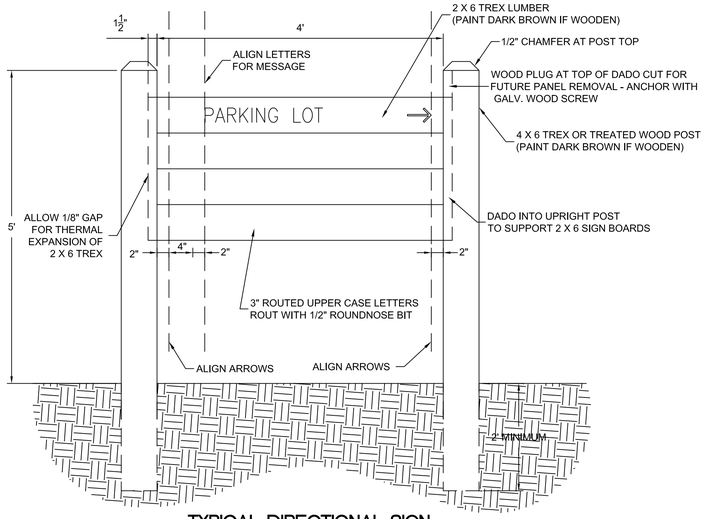


**DIRECTIONAL SIGN #1**
NOT TO SCALE
DIR #1




**DIRECTIONAL SIGN #3**
NOT TO SCALE
DIR #3

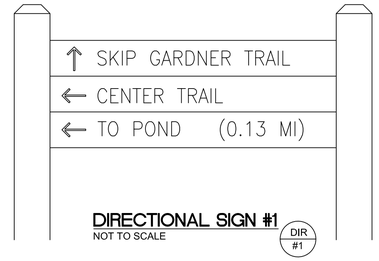


**DIRECTIONAL SIGN #5**
NOT TO SCALE
DIR #5

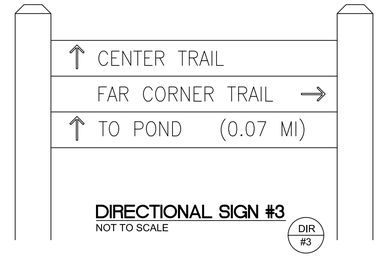


**DIRECTIONAL SIGN #2**
NOT TO SCALE
DIR #2

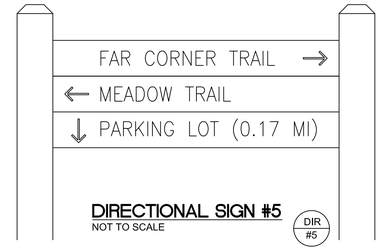


**DIRECTIONAL SIGN #4**
NOT TO SCALE
DIR #4

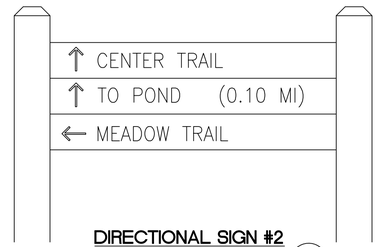


**DIRECTIONAL SIGN #6**
NOT TO SCALE
DIR #6

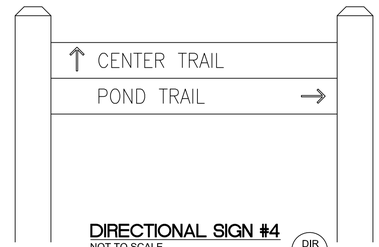


**DIRECTIONAL SIGN #7**
NOT TO SCALE
DIR #7




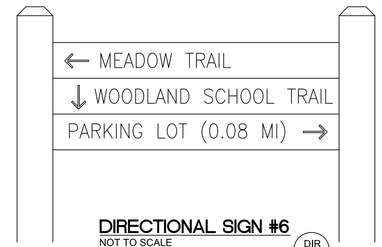


**ENTRANCE SIGN**
NOT TO SCALE
ENT #1
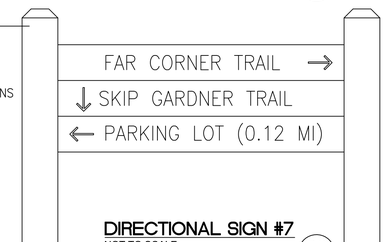
## LEGEND

DIR #5 = SIGN LOCATION AND DESIGNATION
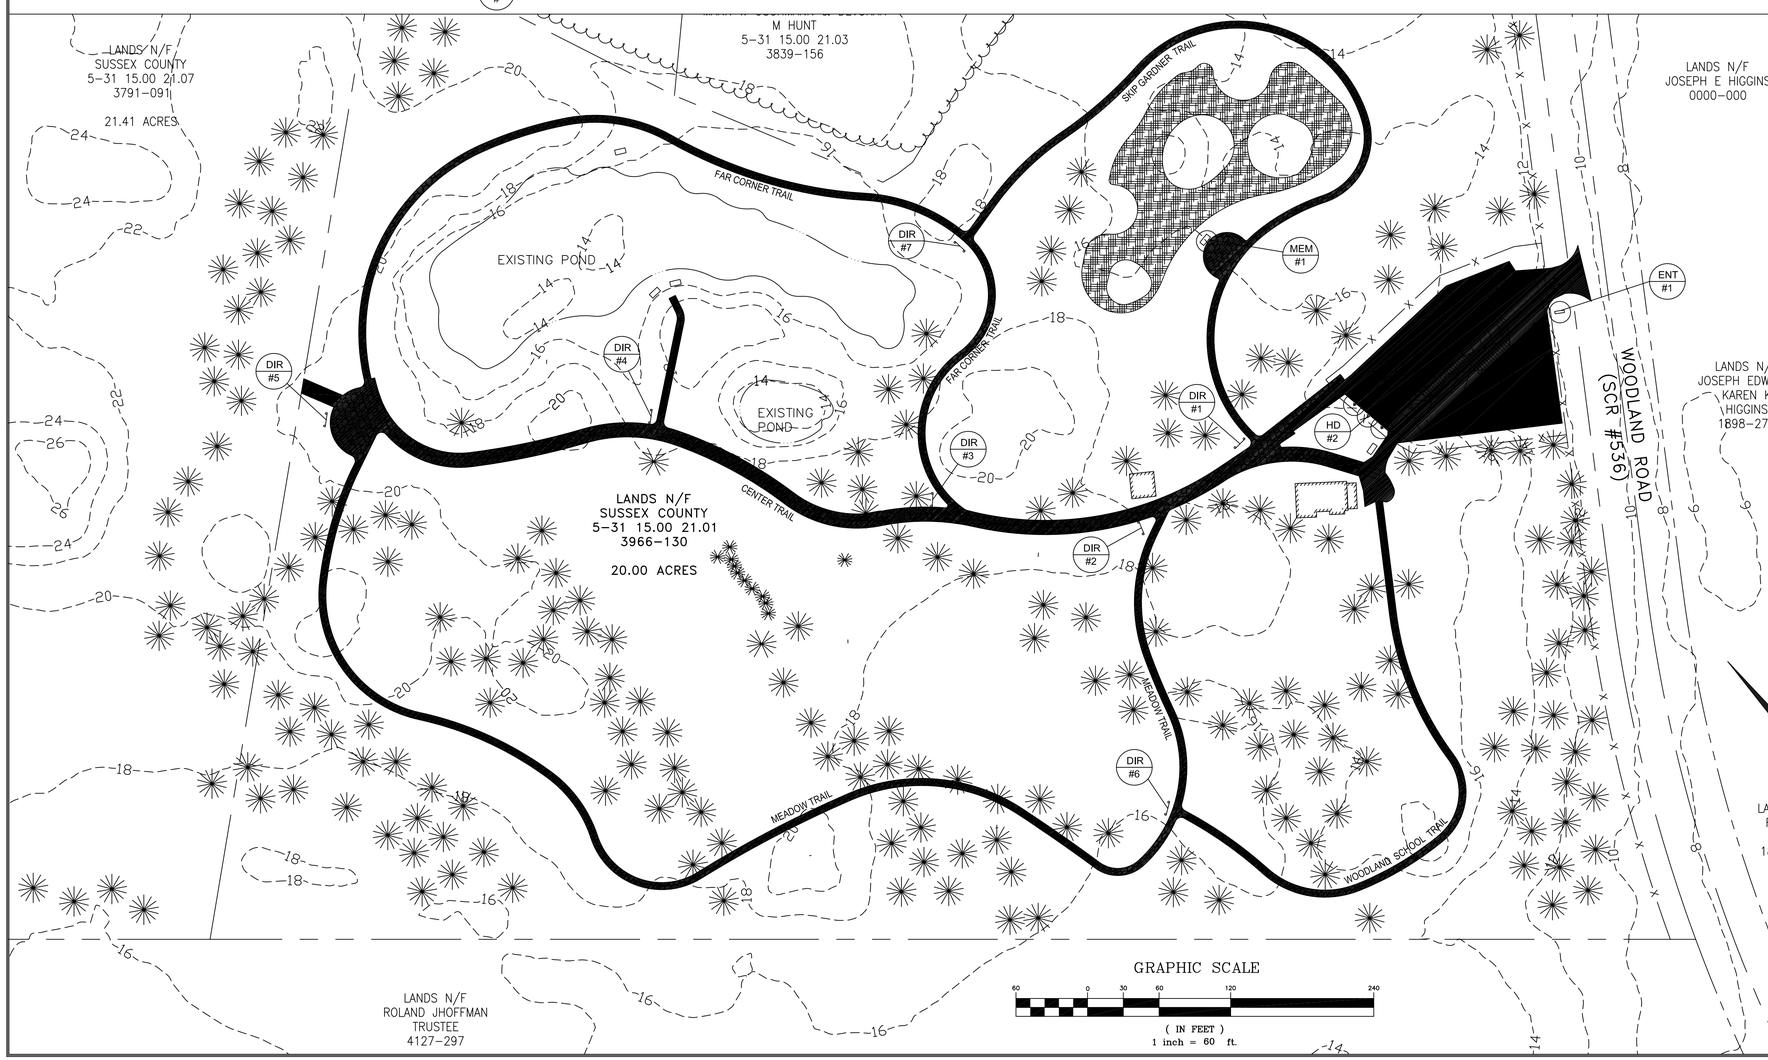
| REVISIONS | | |
|---|---|---|
| 1 | BID SET | 3/10/15 |

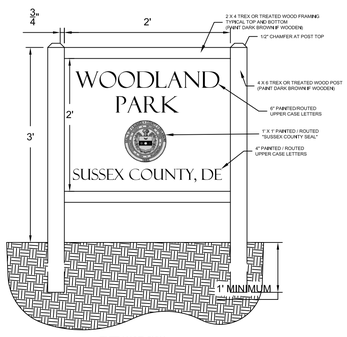**CLIENT INFORMATION**

SUSSEX COUNTY, DE

ENGINEERING DEPARTMENT

2 THE CIRCLE
GEORGETOWN, DE 19947

**TITLE**

WOODLAND PARK

**LOCATION**

WOODLAND RD
(SCR#536)

TM#: 5-31-15.00-21.01

NANTICOKE RIVER WATERSHED

**CONTRACT #**

CONTRACT 12-27

**CERTIFICATION**

CARLTON SAVAGE JR., P.E. DATE
DELAWARE REGISTRATION #16457

I, CARLTON SAVAGE JR., HEREBY CERTIFY THAT I AM A REGISTERED ENGINEER IN THE STATE OF DELAWARE, THAT THE INFORMATION SHOWN


Pennoni

18072 DAVIDSON DRIVE
MILTON, DELAWARE 19968
PHONE: (302) 684-8030
FAX: (302) 684-8054



ALL DOCUMENTS PREPARED BY PENNONI ASSOCIATES ARE INSTRUMENTS OF SERVICE IN RESPECT OF THE PROJECT. THEY ARE NOT INTENDED OR REPRESENTED TO BE SUITABLE FOR REUSE BY OWNER OR OTHERS ON EXTENSIONS OF THE PROJECT OR ON ANY OTHER PROJECT. ANY REUSE WITHOUT WRITTEN VERIFICATION OR ADAPTATION BY PENNONI ASSOCIATES FOR THE SPECIFIC PURPOSE INTENDED WILL BE AT OWNERS SOLE RISK AND WITHOUT LIABILITY OR LEGAL EXPOSURE TO PENNONI ASSOCIATES; AND OWNER SHALL INDEMNIFY AND HOLD HARMLESS PENNONI ASSOCIATES FROM ALL CLAIMS, DAMAGES, LOSSES AND EXPENSES ARISING OUT OF OR RESULTING THEREFROM.


SIGNAGE PLAN & DETAILS

NORTH

| | |
|---|---|
| SCALE AS NOTED | JOB NO. SCED1202 |
| DRAWN BY CRS | SHEET 3 OF 4 |
| DATE AUG 2014 | DRAWING NO. CS-2001 |
| APPROVED CRS | |


T:\WWS\Projects\12-27 Woodland Park Project\Project Plans and Specs\signs.dwg
8/26/2014 9:32:28 AM
Chris Colo