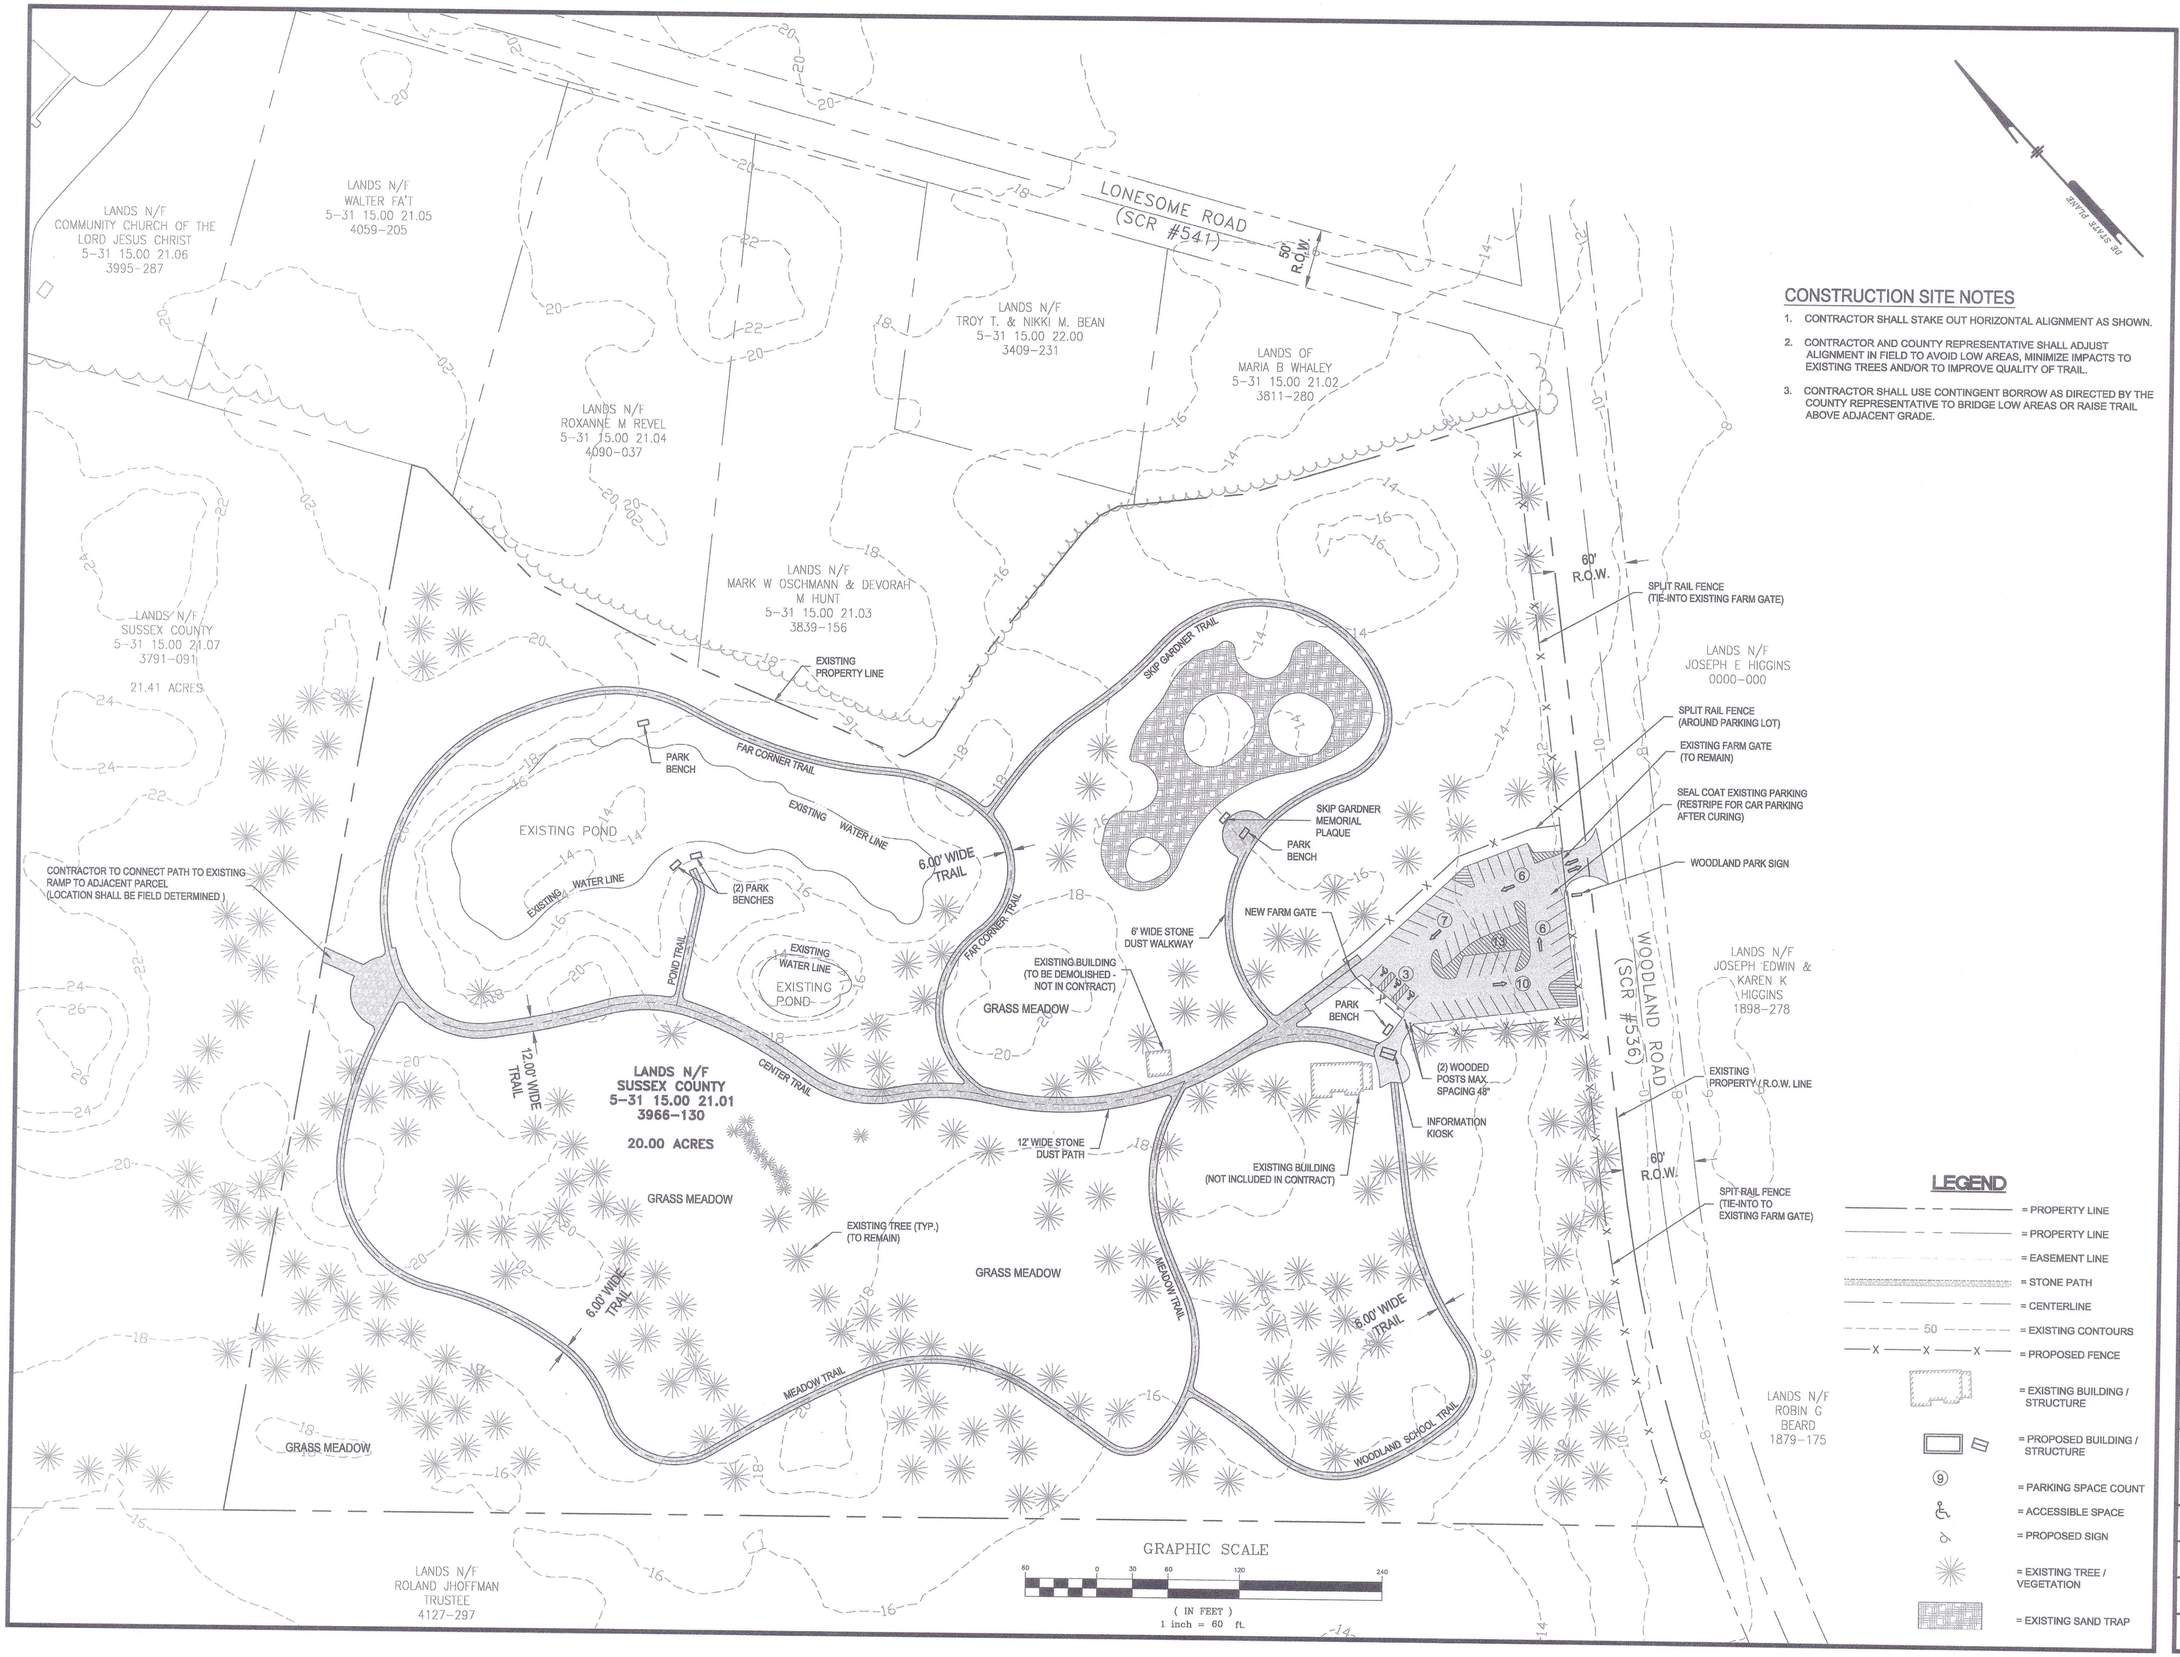

CONSTRUCTION SITE NOTES

1. CONTRACTOR SHALL STAKE OUT HORIZONTAL ALIGNMENT AS SHOWN.
2. CONTRACTOR AND COUNTY REPRESENTATIVE SHALL ADJUST ALIGNMENT IN FIELD TO AVOID LOW AREAS, MINIMIZE IMPACTS TO EXISTING TREES AND/OR TO IMPROVE QUALITY OF TRAIL.
3. CONTRACTOR SHALL USE CONTINGENT BORROW AS DIRECTED BY THE COUNTY REPRESENTATIVE TO BRIDGE LOW AREAS OR RAISE TRAIL ABOVE ADJACENT GRADE.

REVISIONS		
1	BID SET	3/10/15

CLIENT INFORMATION

SUSSEX COUNTY, DE
ENGINEERING DEPARTMENT
2 THE CIRCLE
GEORGETOWN, DE 19947

TITLE

WOODLAND PARK

LOCATION

WOODLAND RD
(SCR#536)
TM#: 5-31-15.00-21.01
NANTICOKE RIVER
WATERSHED

CONTRACT #

CONTRACT 12-27

ENGINEER'S CERTIFICATION

CARLTON R. SAVAGE JR. LICENSED PROFESSIONAL ENGINEER No. 16457 STATE OF DELAWARE

CARLTON SAVAGE JR., P.E. DATE
DELAWARE REGISTRATION #16457

I, CARLTON SAVAGE JR., HEREBY CERTIFY THAT I AM A REGISTERED ENGINEER IN THE STATE OF DELAWARE, THAT THE INFORMATION SHOWN HEREON HAS BEEN PREPARED UNDER MY SUPERVISION AND TO MY BEST KNOWLEDGE AND BELIEF REPRESENTS GOOD ENGINEERING PRACTICES AS REQUIRED BY THE APPLICABLE LAWS OF THE STATE OF DELAWARE.

Pennoni
18072 DAVIDSON DRIVE
MILTON, DELAWARE 19968
PHONE: (302) 684-8030
FAX: (302) 684-8054

ALL DOCUMENTS PREPARED BY PENNONI ASSOCIATES ARE INSTRUMENTS OF SERVICE IN RESPECT OF THE PROJECT. THEY ARE NOT INTENDED OR REPRESENTED TO BE SUITABLE FOR REUSE BY OWNER OR OTHERS ON EXTENSIONS OF THE PROJECT OR ON ANY OTHER PROJECT. ANY REUSE WITHOUT WRITTEN VERIFICATION OR ADAPTATION BY PENNONI ASSOCIATES FOR THE SPECIFIC PURPOSE INTENDED WILL BE AT OWNERS SOLE RISK AND WITHOUT LIABILITY OR LEGAL EXPOSURE TO PENNONI ASSOCIATES, AND OWNER SHALL INDEMNIFY AND HOLD HARMLESS PENNONI ASSOCIATES FROM ALL CLAIMS, DAMAGES, LOSSES AND EXPENSES ARISING OUT OF OR RESULTING THEREFROM.

SITE PLAN

NORTH

JOB NO.	SCED1202
SHEET	2 OF 4
SCALE	1"=60'
DRAWING NO.	CS-1001
DRAWN BY	CRS
DATE	AUG 2014
APPROVED	CRS

S:\PROJECTS\SCED\SCED1201-Nanticoke Park Project\DESIGN\CAD\Survey\SCED1201-SITE PLAN-Woodland Park.dwg
3/9/2015 11:00 AM
ABE Harris